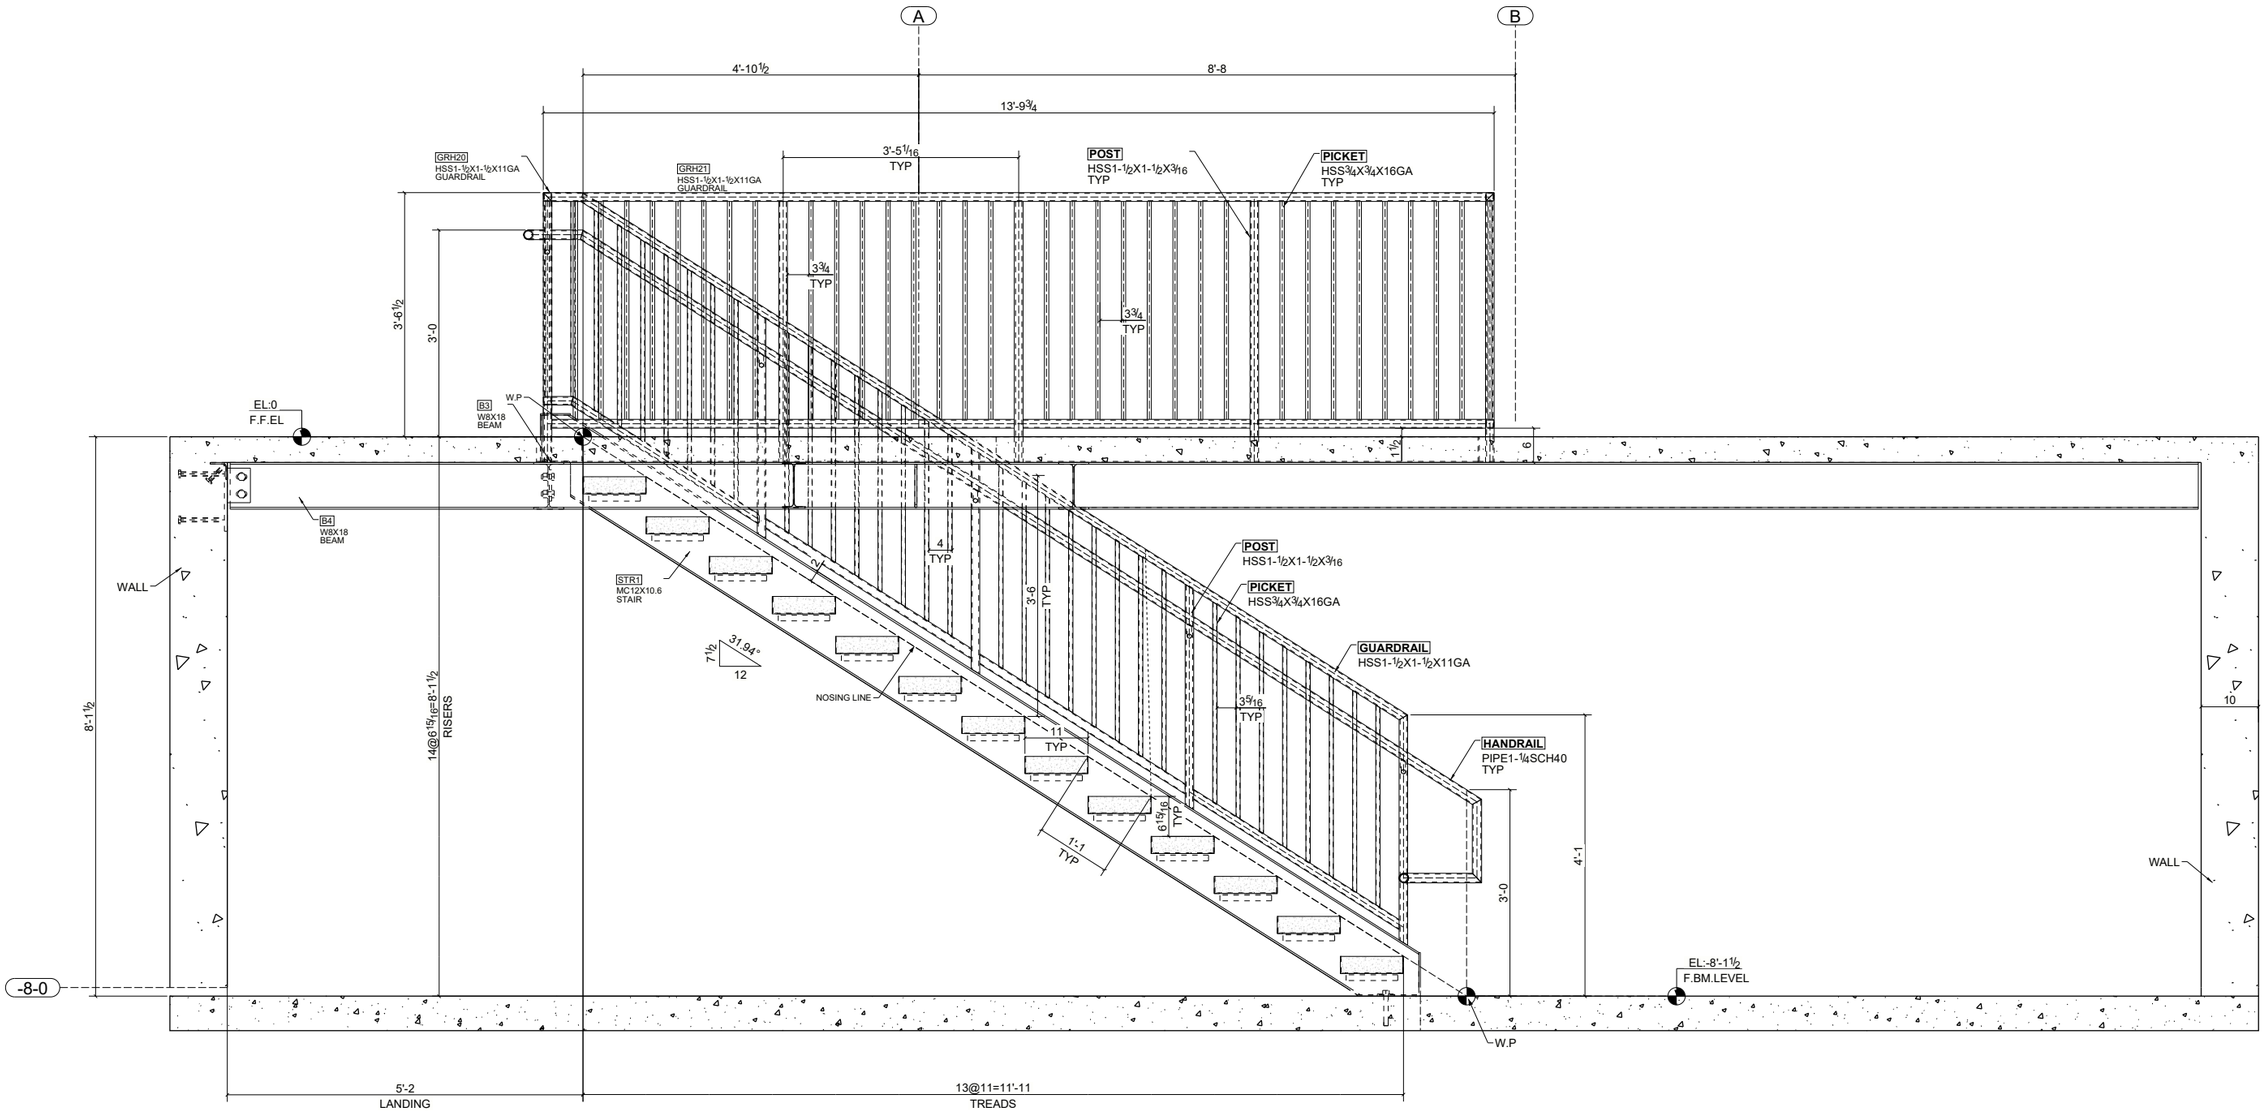

SECTION B - B
E9

LEGEND:

EL - ELEVATION

F.BM.EL - FINISH BASEMENT ELEVATION

F.F.EL - FINISH FLOOR ELEVATION

CLR - CLEARENCE

To Alex structures