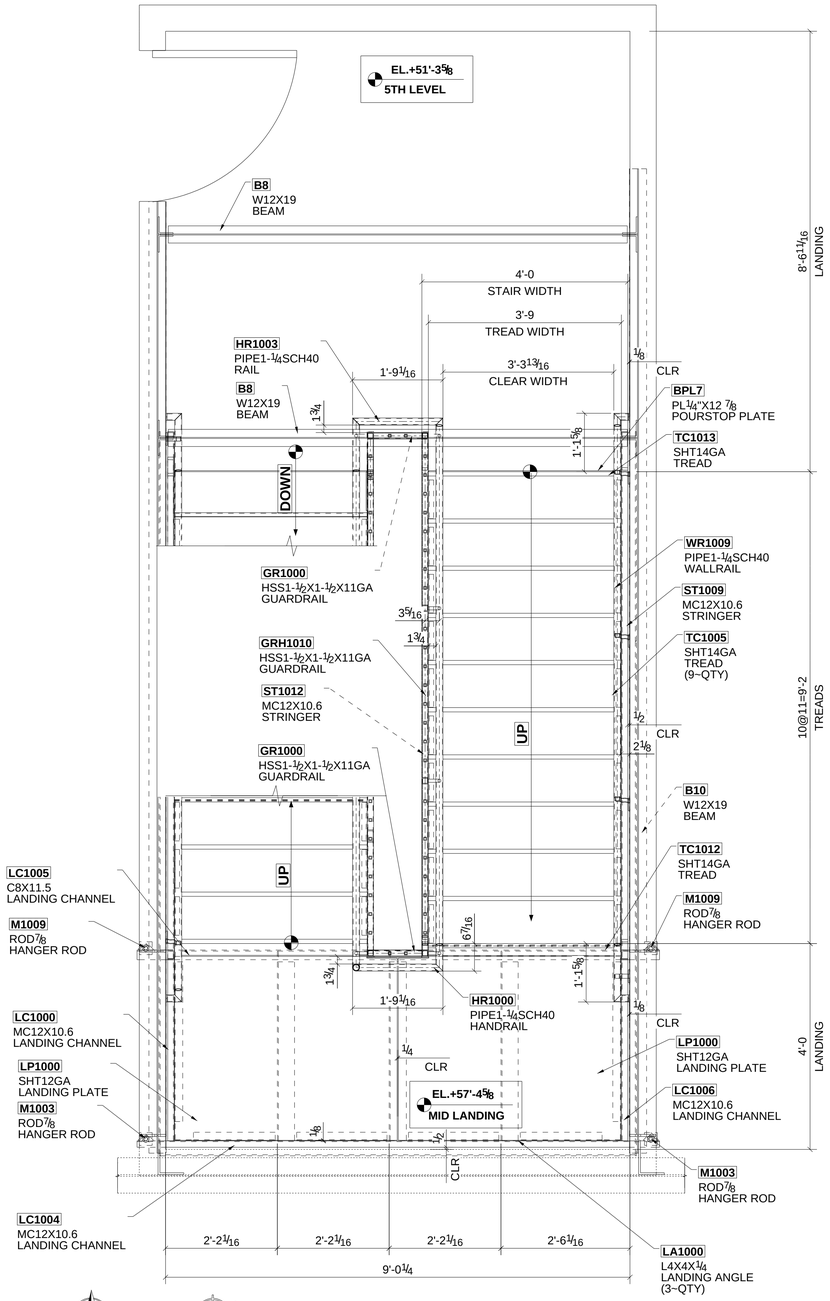

PLAN NORTH TRUE NORTH

ENLARGED STAIR#1 PALN @ LEVEL 5
SCALE: 1:16

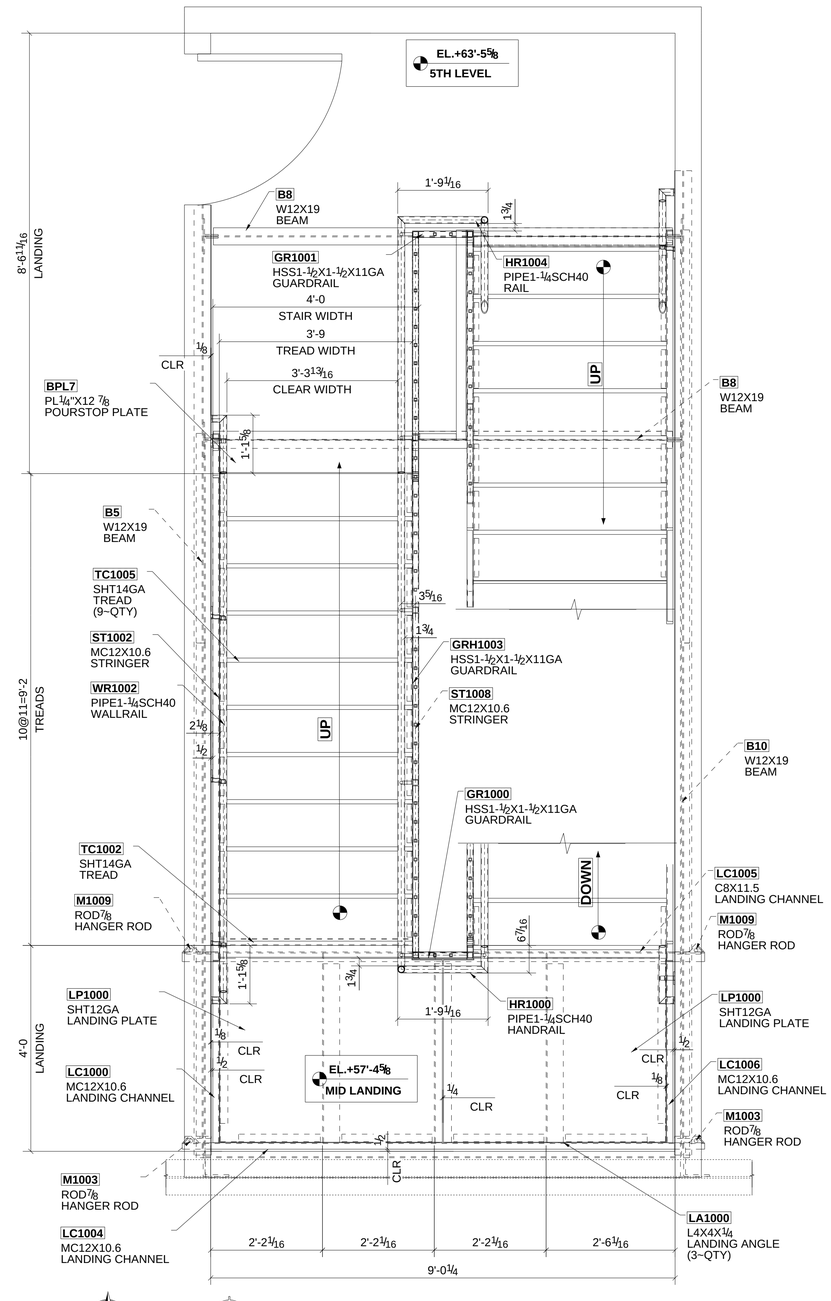

PLAN NORTH TRUE NORTH

ENLARGED STAIR#1 PALN @ LEVEL 5 MID LANDING
SCALE: 1:16

LEGEND

EL - ELEVATION

QTY - QUANTITY

CLR - CLEARANCE

GENERAL NOTE :-

1.) REFER SHEET E1010 FOR TYPICAL PLATFORM DETAILS.

2.) REFER SHEET E1011 & E1012 FOR ALL TYPICAL SECTIONS AND DETAILS.

REV	DESCRIPTION	DATE
0	For Field Use	01/05/2024
B	For Re-Approval	12/06/2023
A	For Approval	10/20/2023

STEEL GRADE:
PIPE: A53 UNO
TUBE: A500B U.N.O.
WFS : A992 UNO
PL'S ,ANG'S,CHAN'S: A36 UNO
PAINT: RED OXIDE
SUR PREP: SSPC-SP2 UNO
WELDS: E70XX UNO
ALL HOLES 13/16 Ø UNO

RICHARDS
WELDING & METAL FABRICATION, LLC
7324 SIEMENS RD. WENDELL, NC 27591
OFFICE: 919-626-0134

ARLINGTON APARTMENTS
7820 ARLINGTON EXPRESSWAY,
JACKSONVILLE FL, 32211

DRAWING TITLE	ENLARGED STAIR#01 PLAN @LEVEL 05		
ARCHITECT	FISHER KOPPENHAFER	DRAWN BY:	MVR
ENGINEER	McVEIGH & MANGUM ENGINEERING	CHECK BY:	AAS
DETAILER	structural steel detailer	DRA DATE:	01/05/2024

PROJECT No. 1138

DRAWING NO: E1005

Tekla structures